
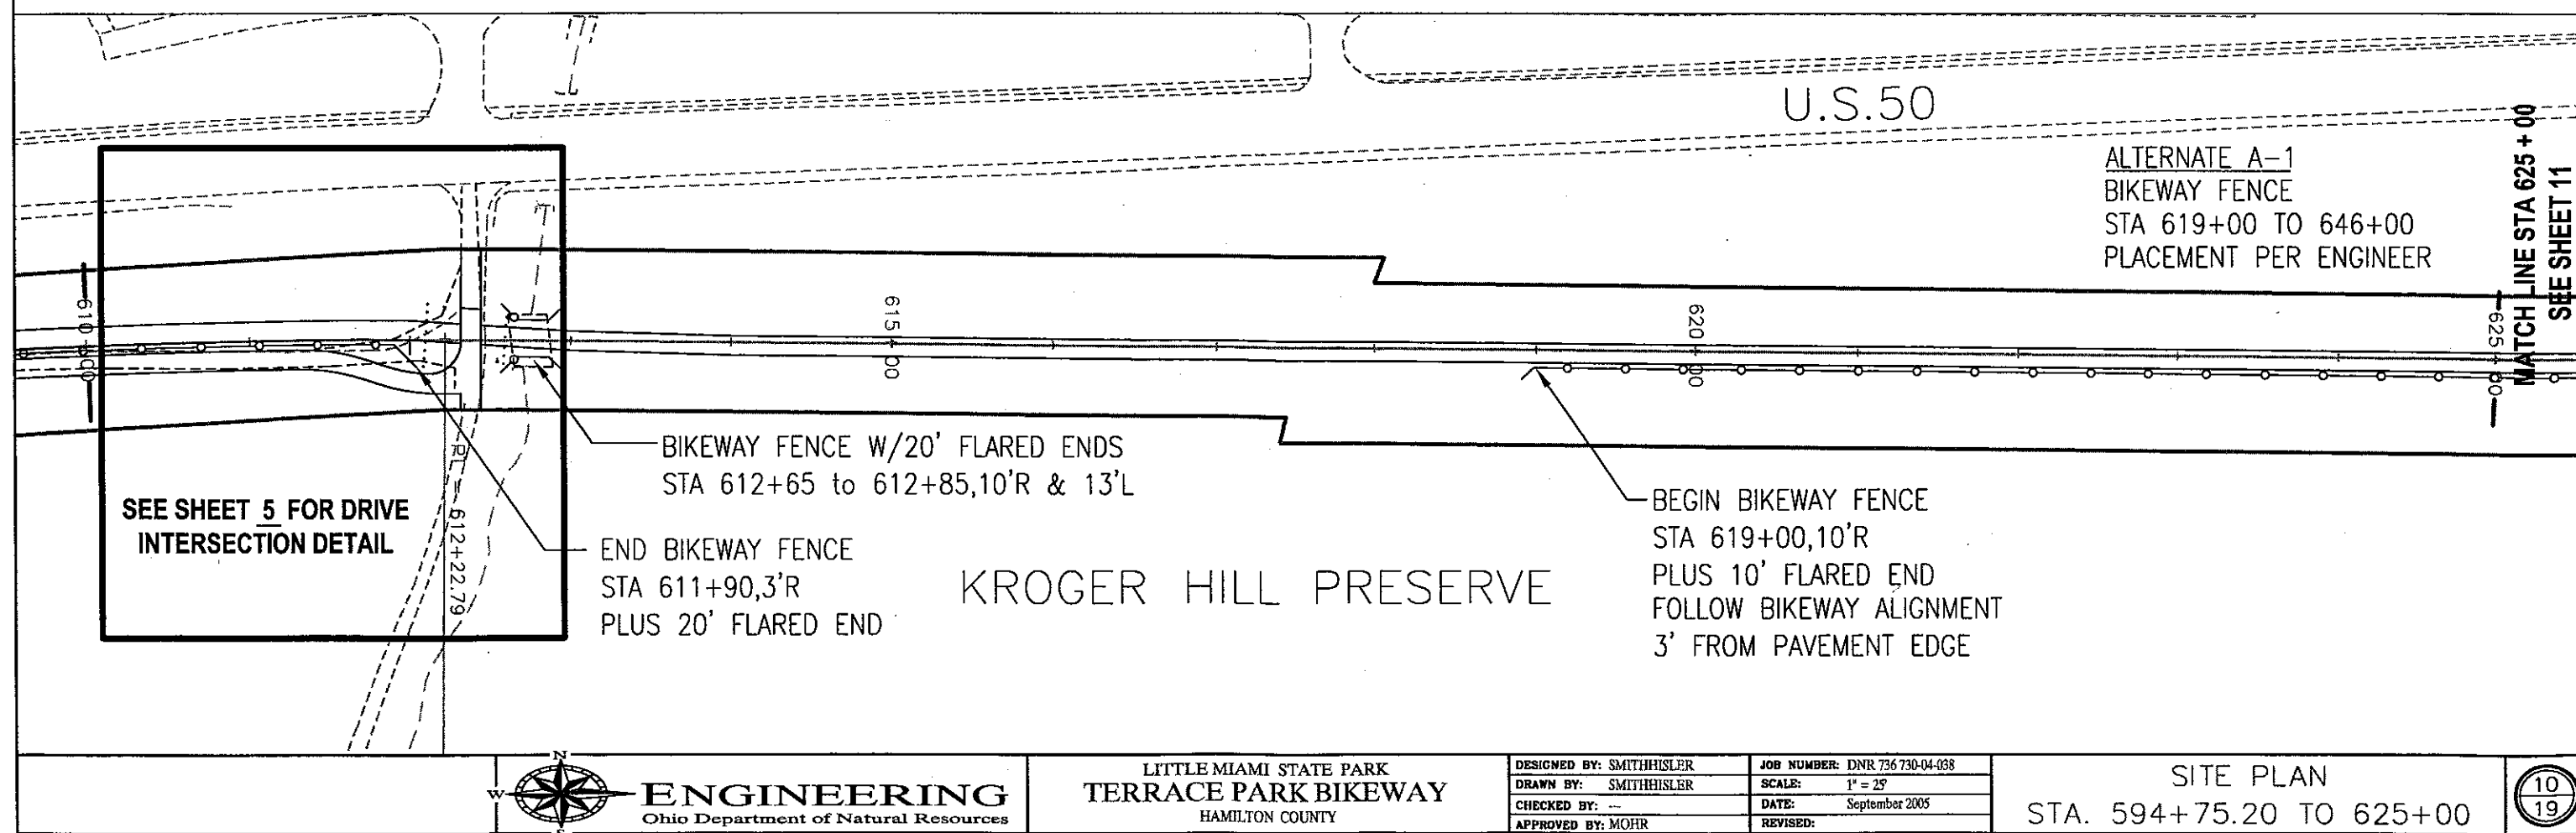


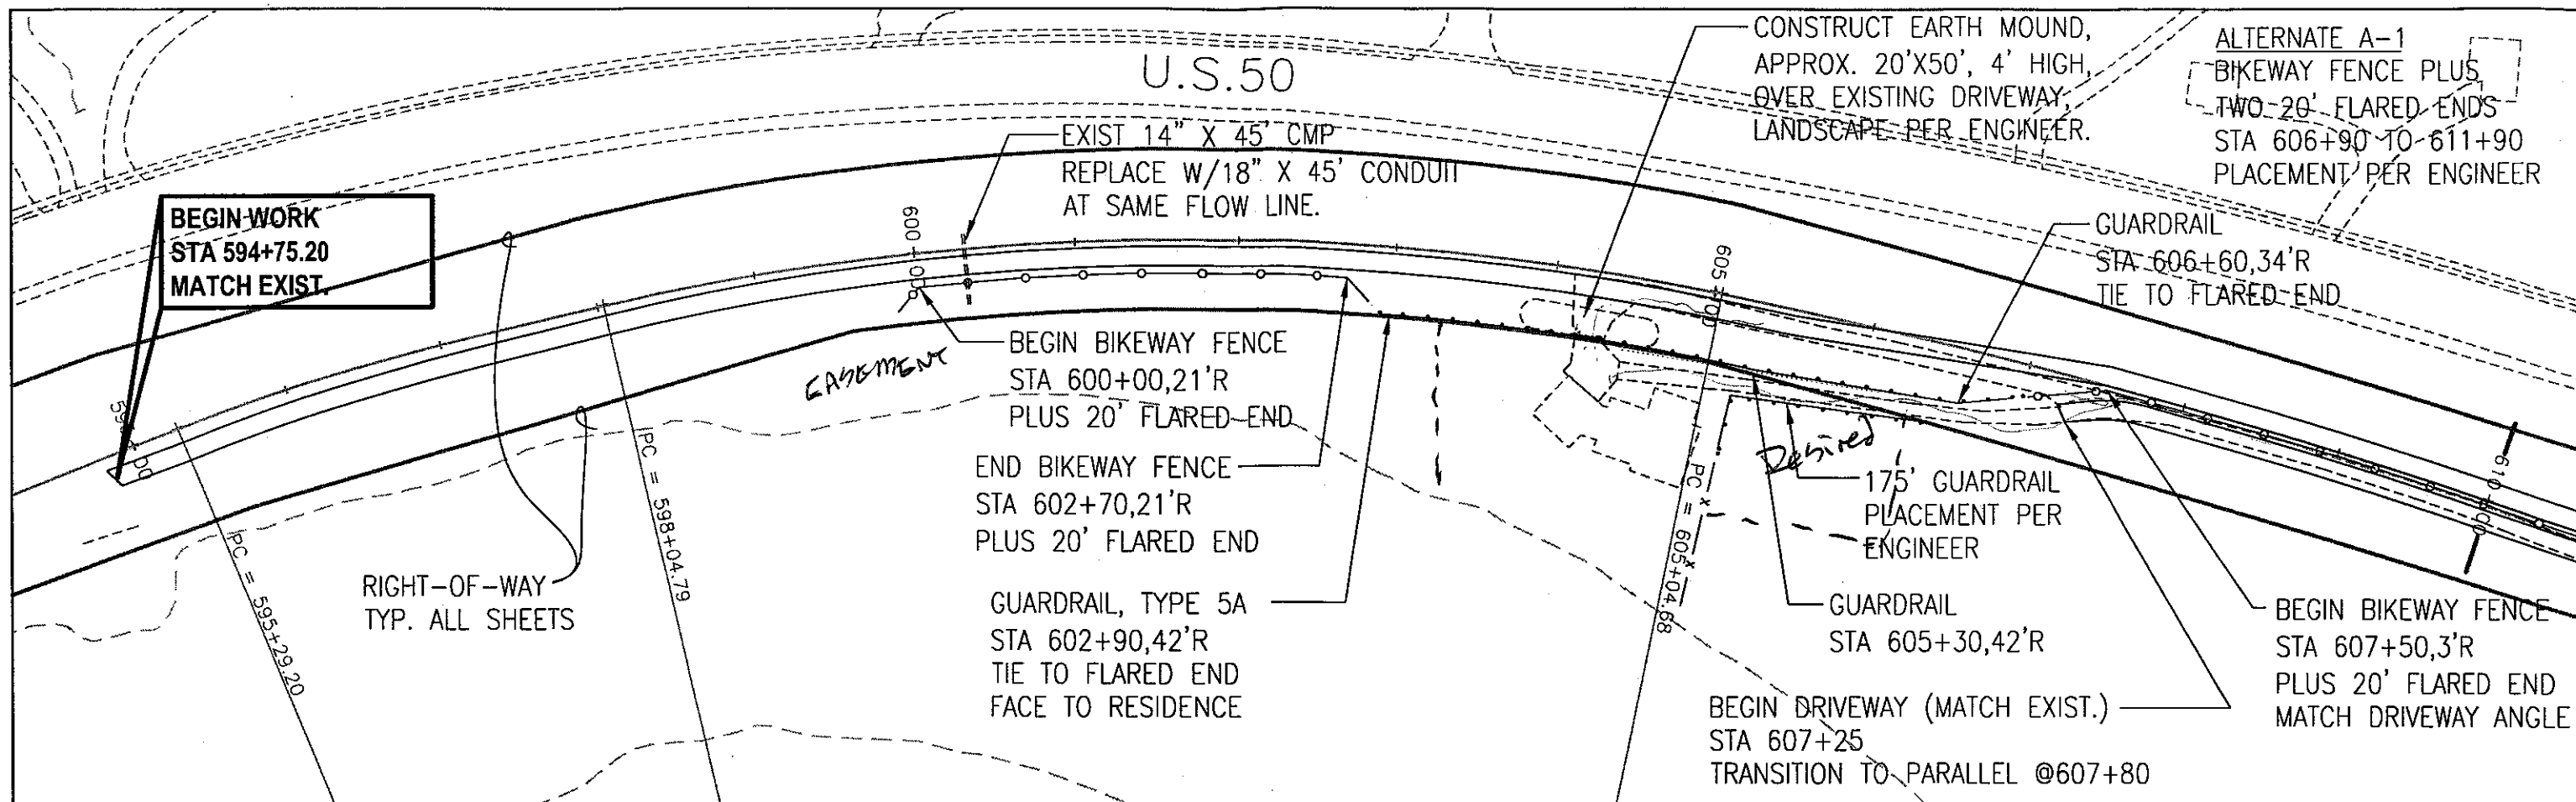

**ENGINEERING**  
Ohio Department of Natural Resources


LITTLE MIAMI STATE PARK  
**TERRACE PARK BIKEWAY**  
HAMILTON COUNTY

DESIGNED BY: SMITHHISLER  
DRAWN BY: SMITHHISLER  
CHECKED BY: ---  
APPROVED BY: MOHR

JOB NUMBER: DNR 736 730-04-038  
SCALE: 1" = 25'  
DATE: September 2005  
REVISED:

**SITE PLAN**  
STA. 594+75.20 TO 625+00

10  
19

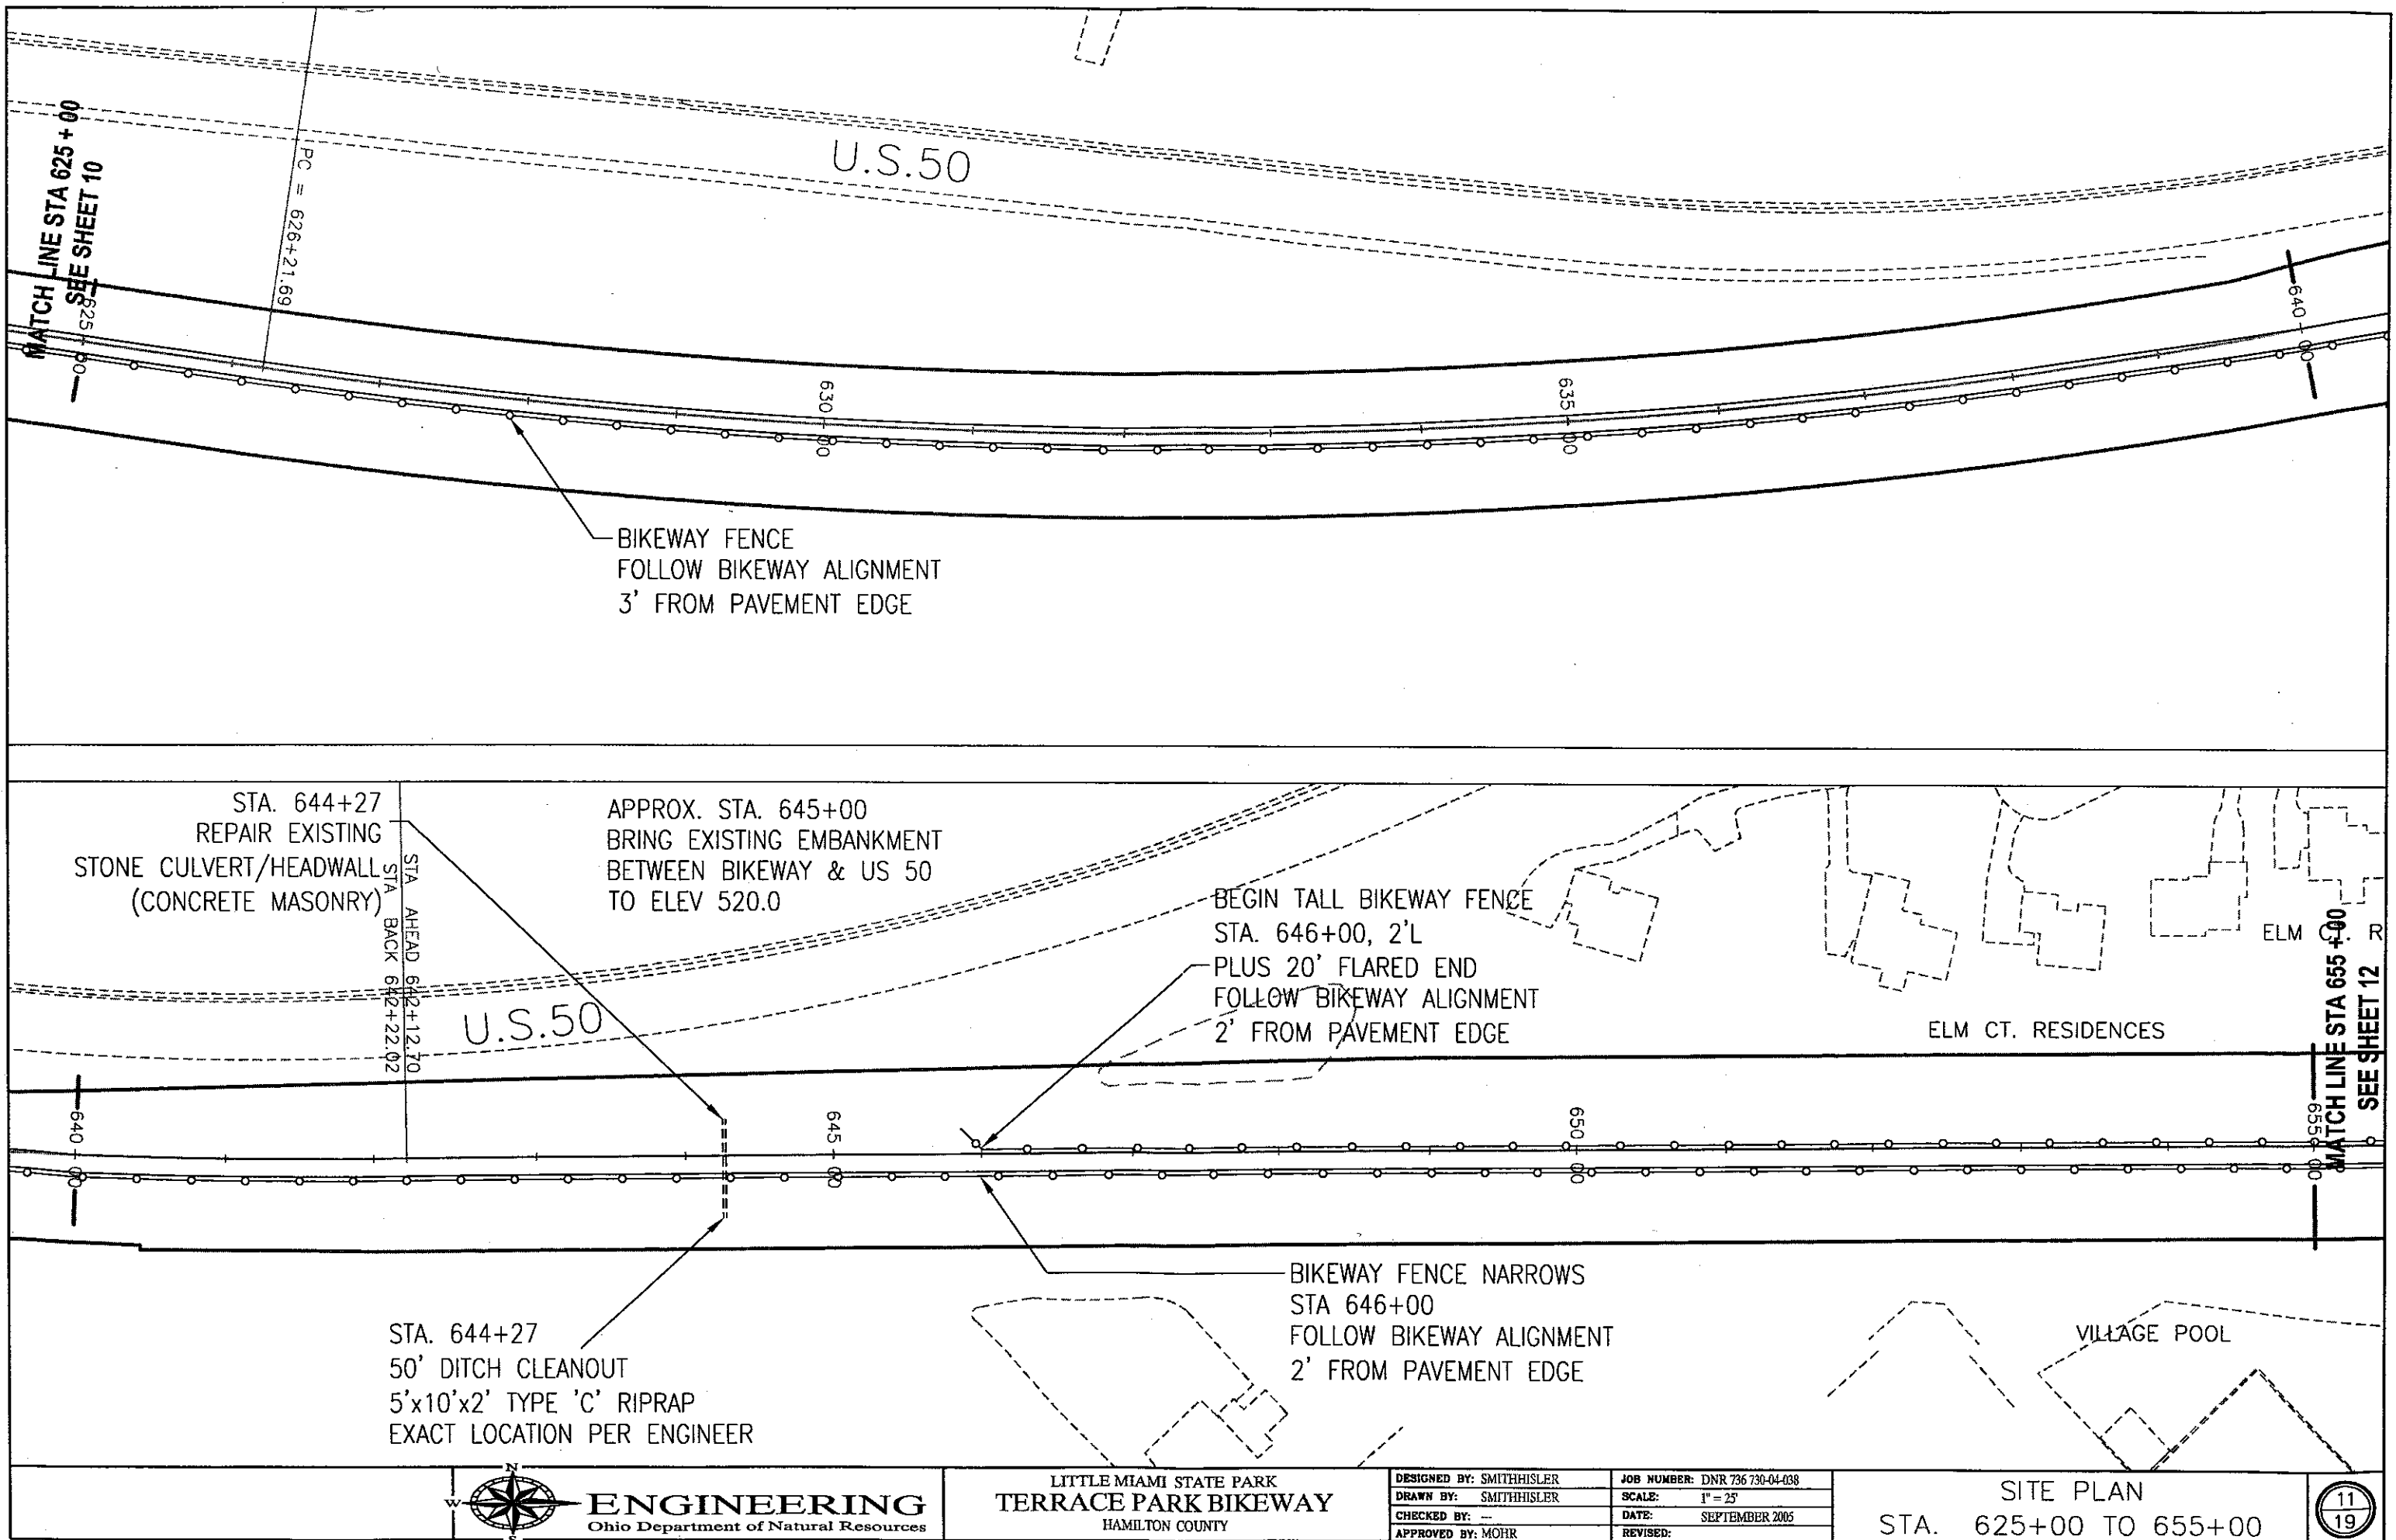


**ENGINEERING**  
Ohio Department of Natural Resources

LITTLE MIAMI STATE PARK  
**TERRACE PARK BIKEWAY**  
HAMILTON COUNTY

|                          |                                |
|--------------------------|--------------------------------|
| DESIGNED BY: SMITHHISLER | JOB NUMBER: DNR 736 730-04-038 |
| DRAWN BY: SMITHHISLER    | SCALE: 1" = 25'                |
| CHECKED BY: ---          | DATE: SEPTEMBER 2005           |
| APPROVED BY: MOHR        | REVISED:                       |

SITE PLAN  
STA. 625+00 TO 655+00

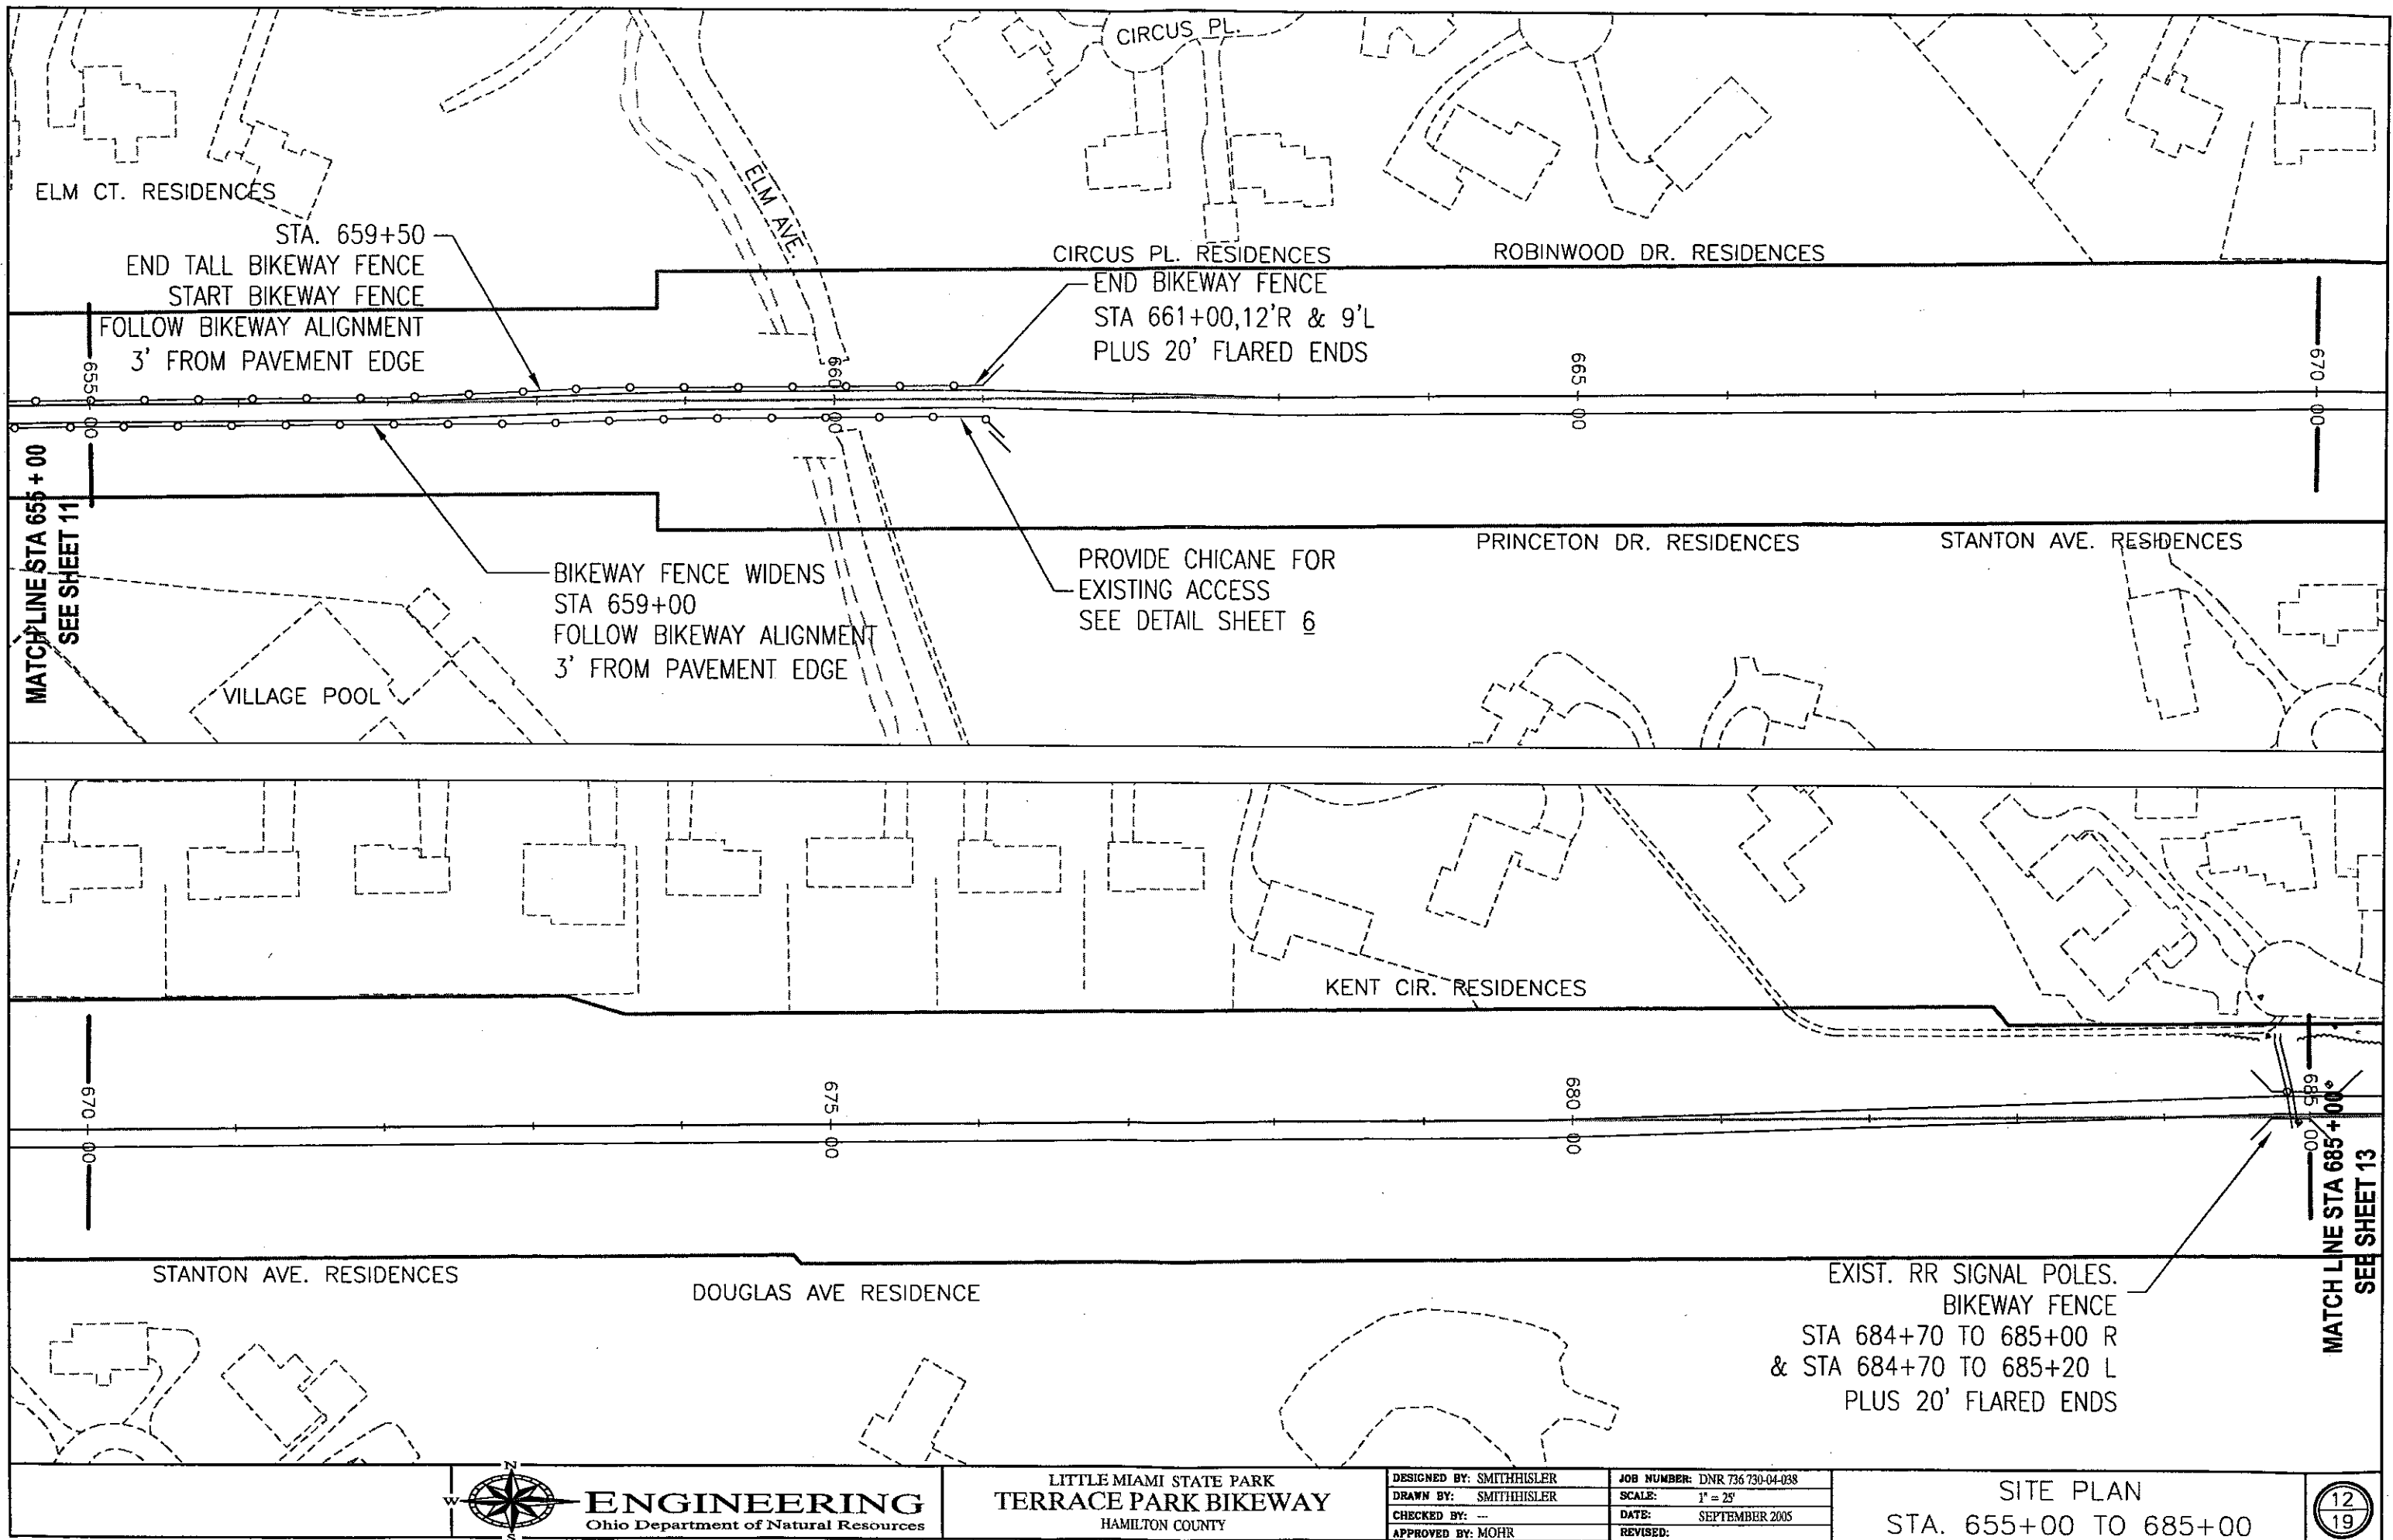


**ENGINEERING**  
Ohio Department of Natural Resources

LITTLE MIAMI STATE PARK  
**TERRACE PARK BIKEWAY**  
HAMILTON COUNTY

DESIGNED BY: SMITHHISLER  
DRAWN BY: SMITHHISLER  
CHECKED BY: —  
APPROVED BY: MOHR

JOB NUMBER: DNR 736 730-04-038  
SCALE: 1" = 25'  
DATE: SEPTEMBER 2005  
REVISED:

SITE PLAN  
STA. 655+00 TO 685+00


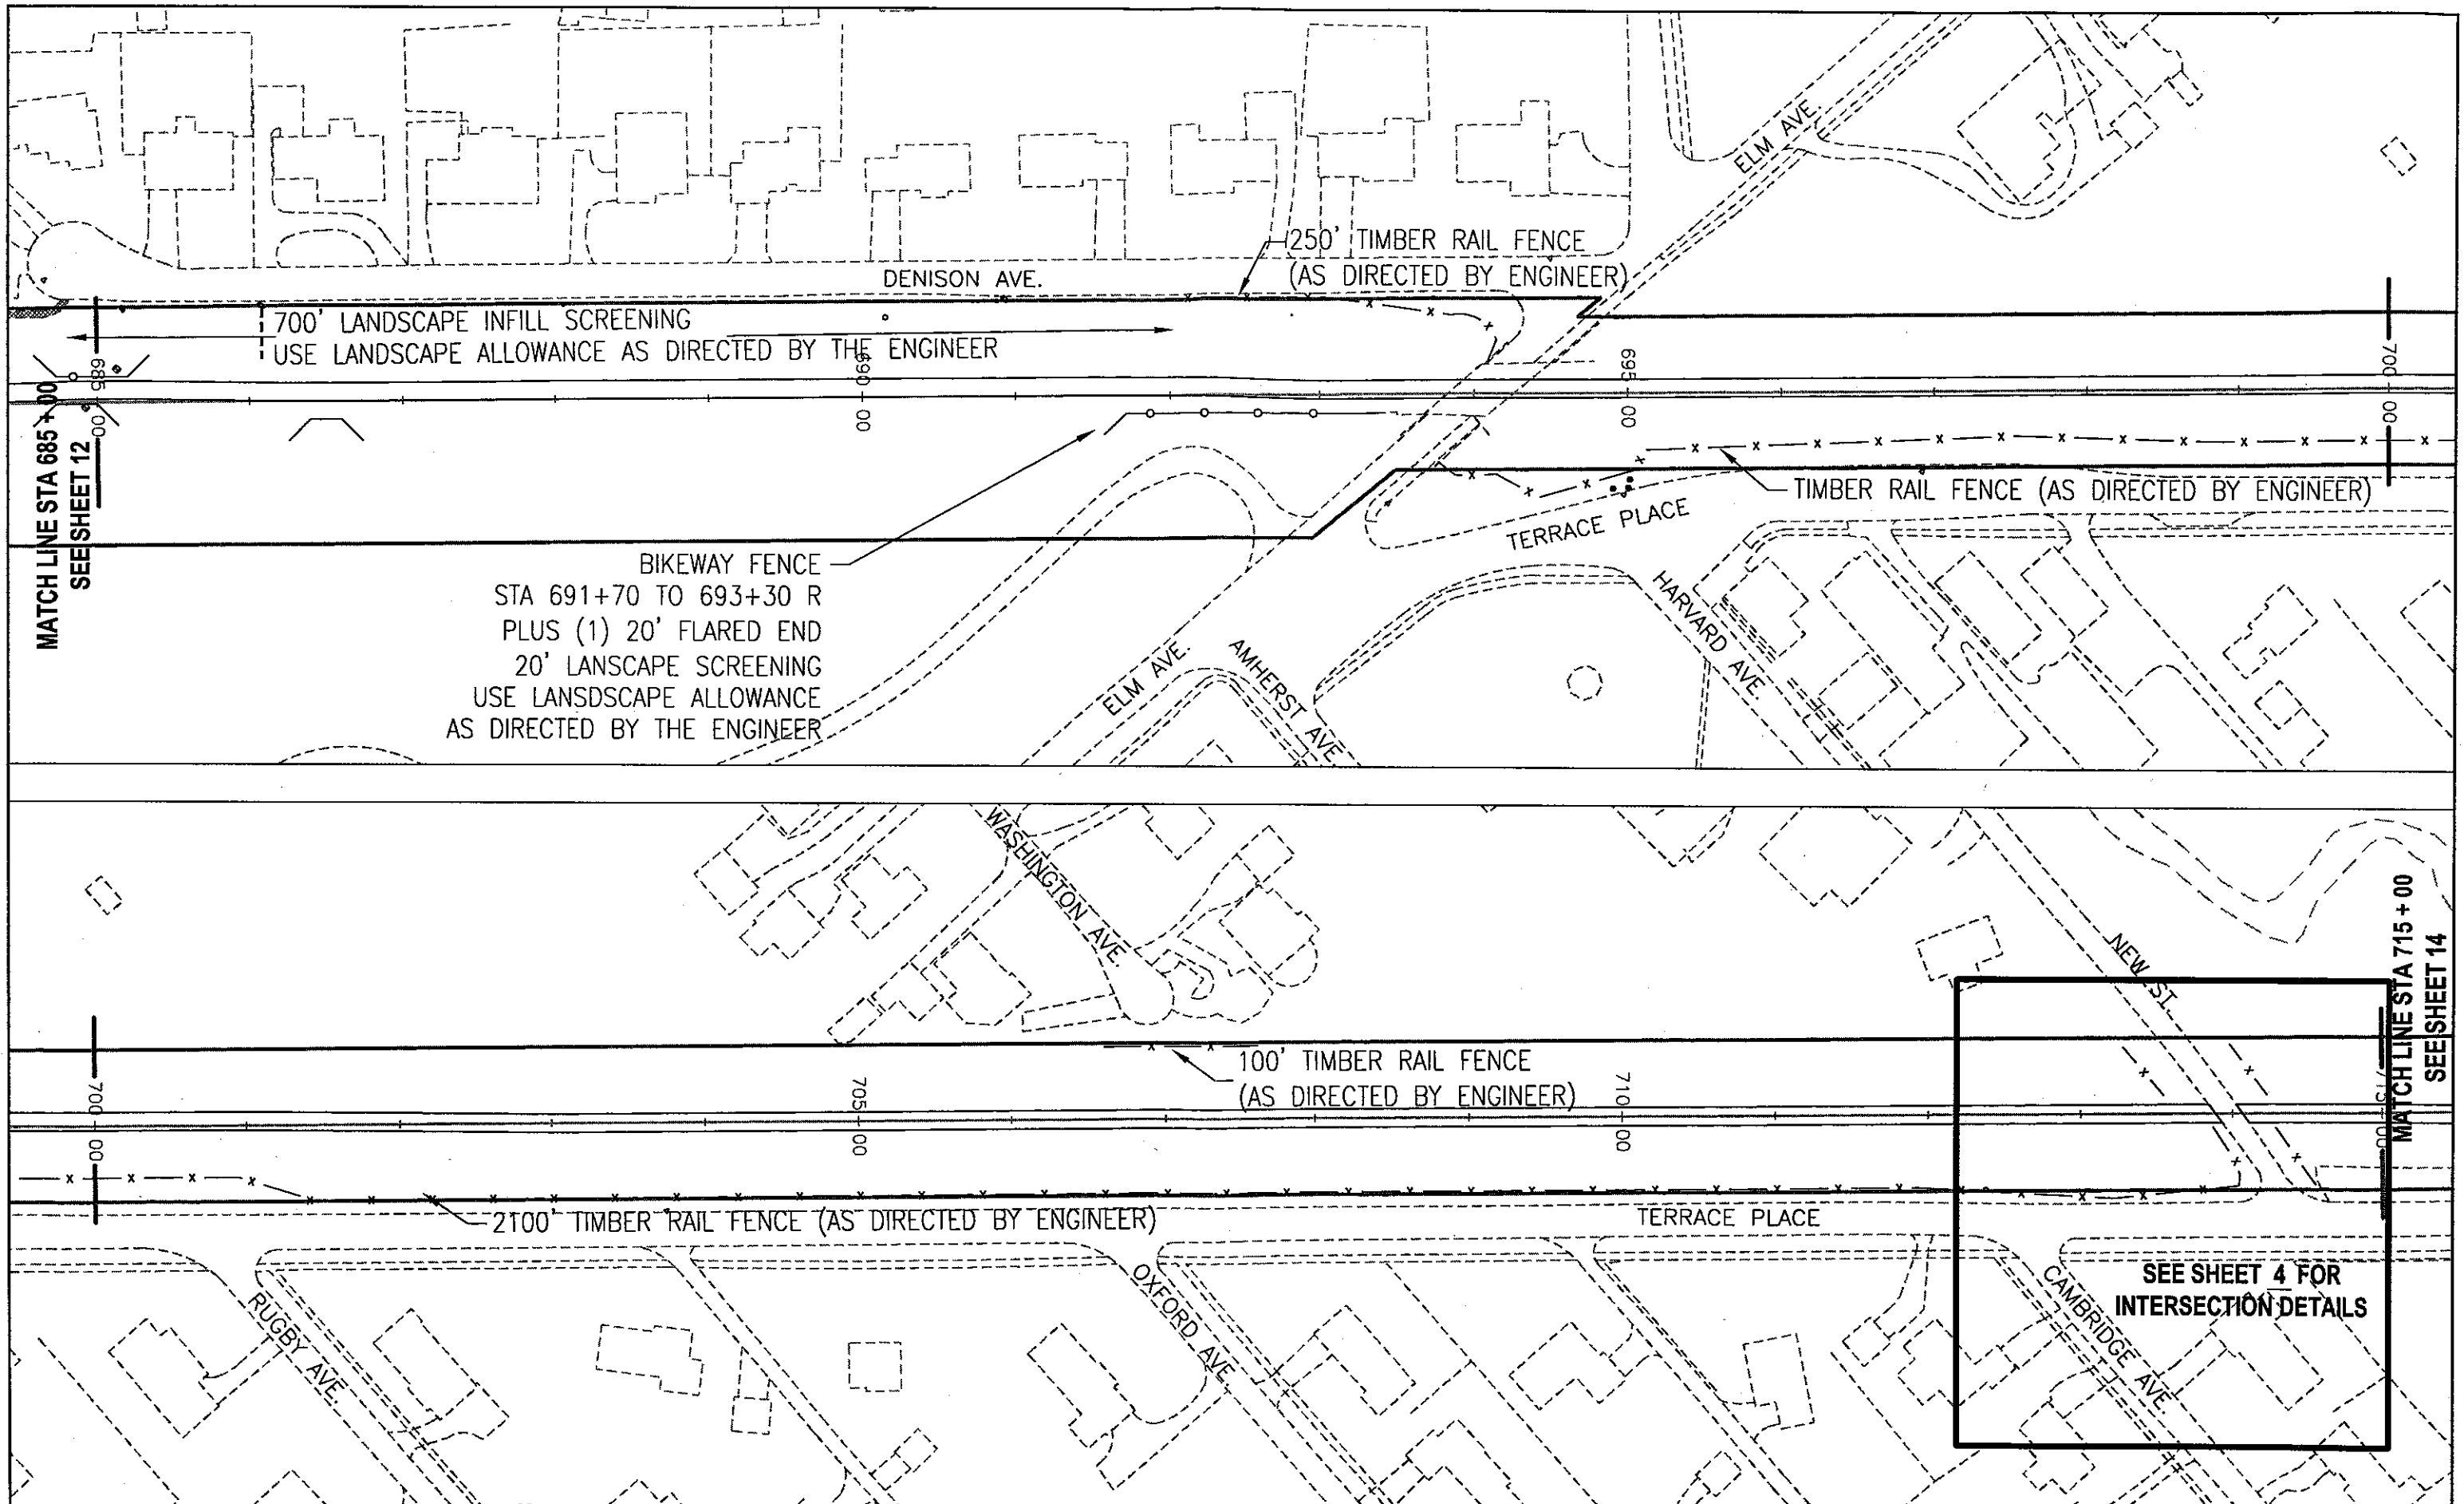


**ENGINEERING**  
Ohio Department of Natural Resources

LITTLE MIAMI STATE PARK  
**TERRACE PARK BIKEWAY**  
HAMILTON COUNTY

|                          |                                |
|--------------------------|--------------------------------|
| DESIGNED BY: SMITHHISLER | JOB NUMBER: DNR 736 730-04-038 |
| DRAWN BY: SMITHHISLER    | SCALE: 1" = 25'                |
| CHECKED BY: ---          | DATE: SEPTEMBER 2005           |
| APPROVED BY: MOHR        | REVISED:                       |

**SITE PLAN**  
STA. 685+00 TO 715+00

 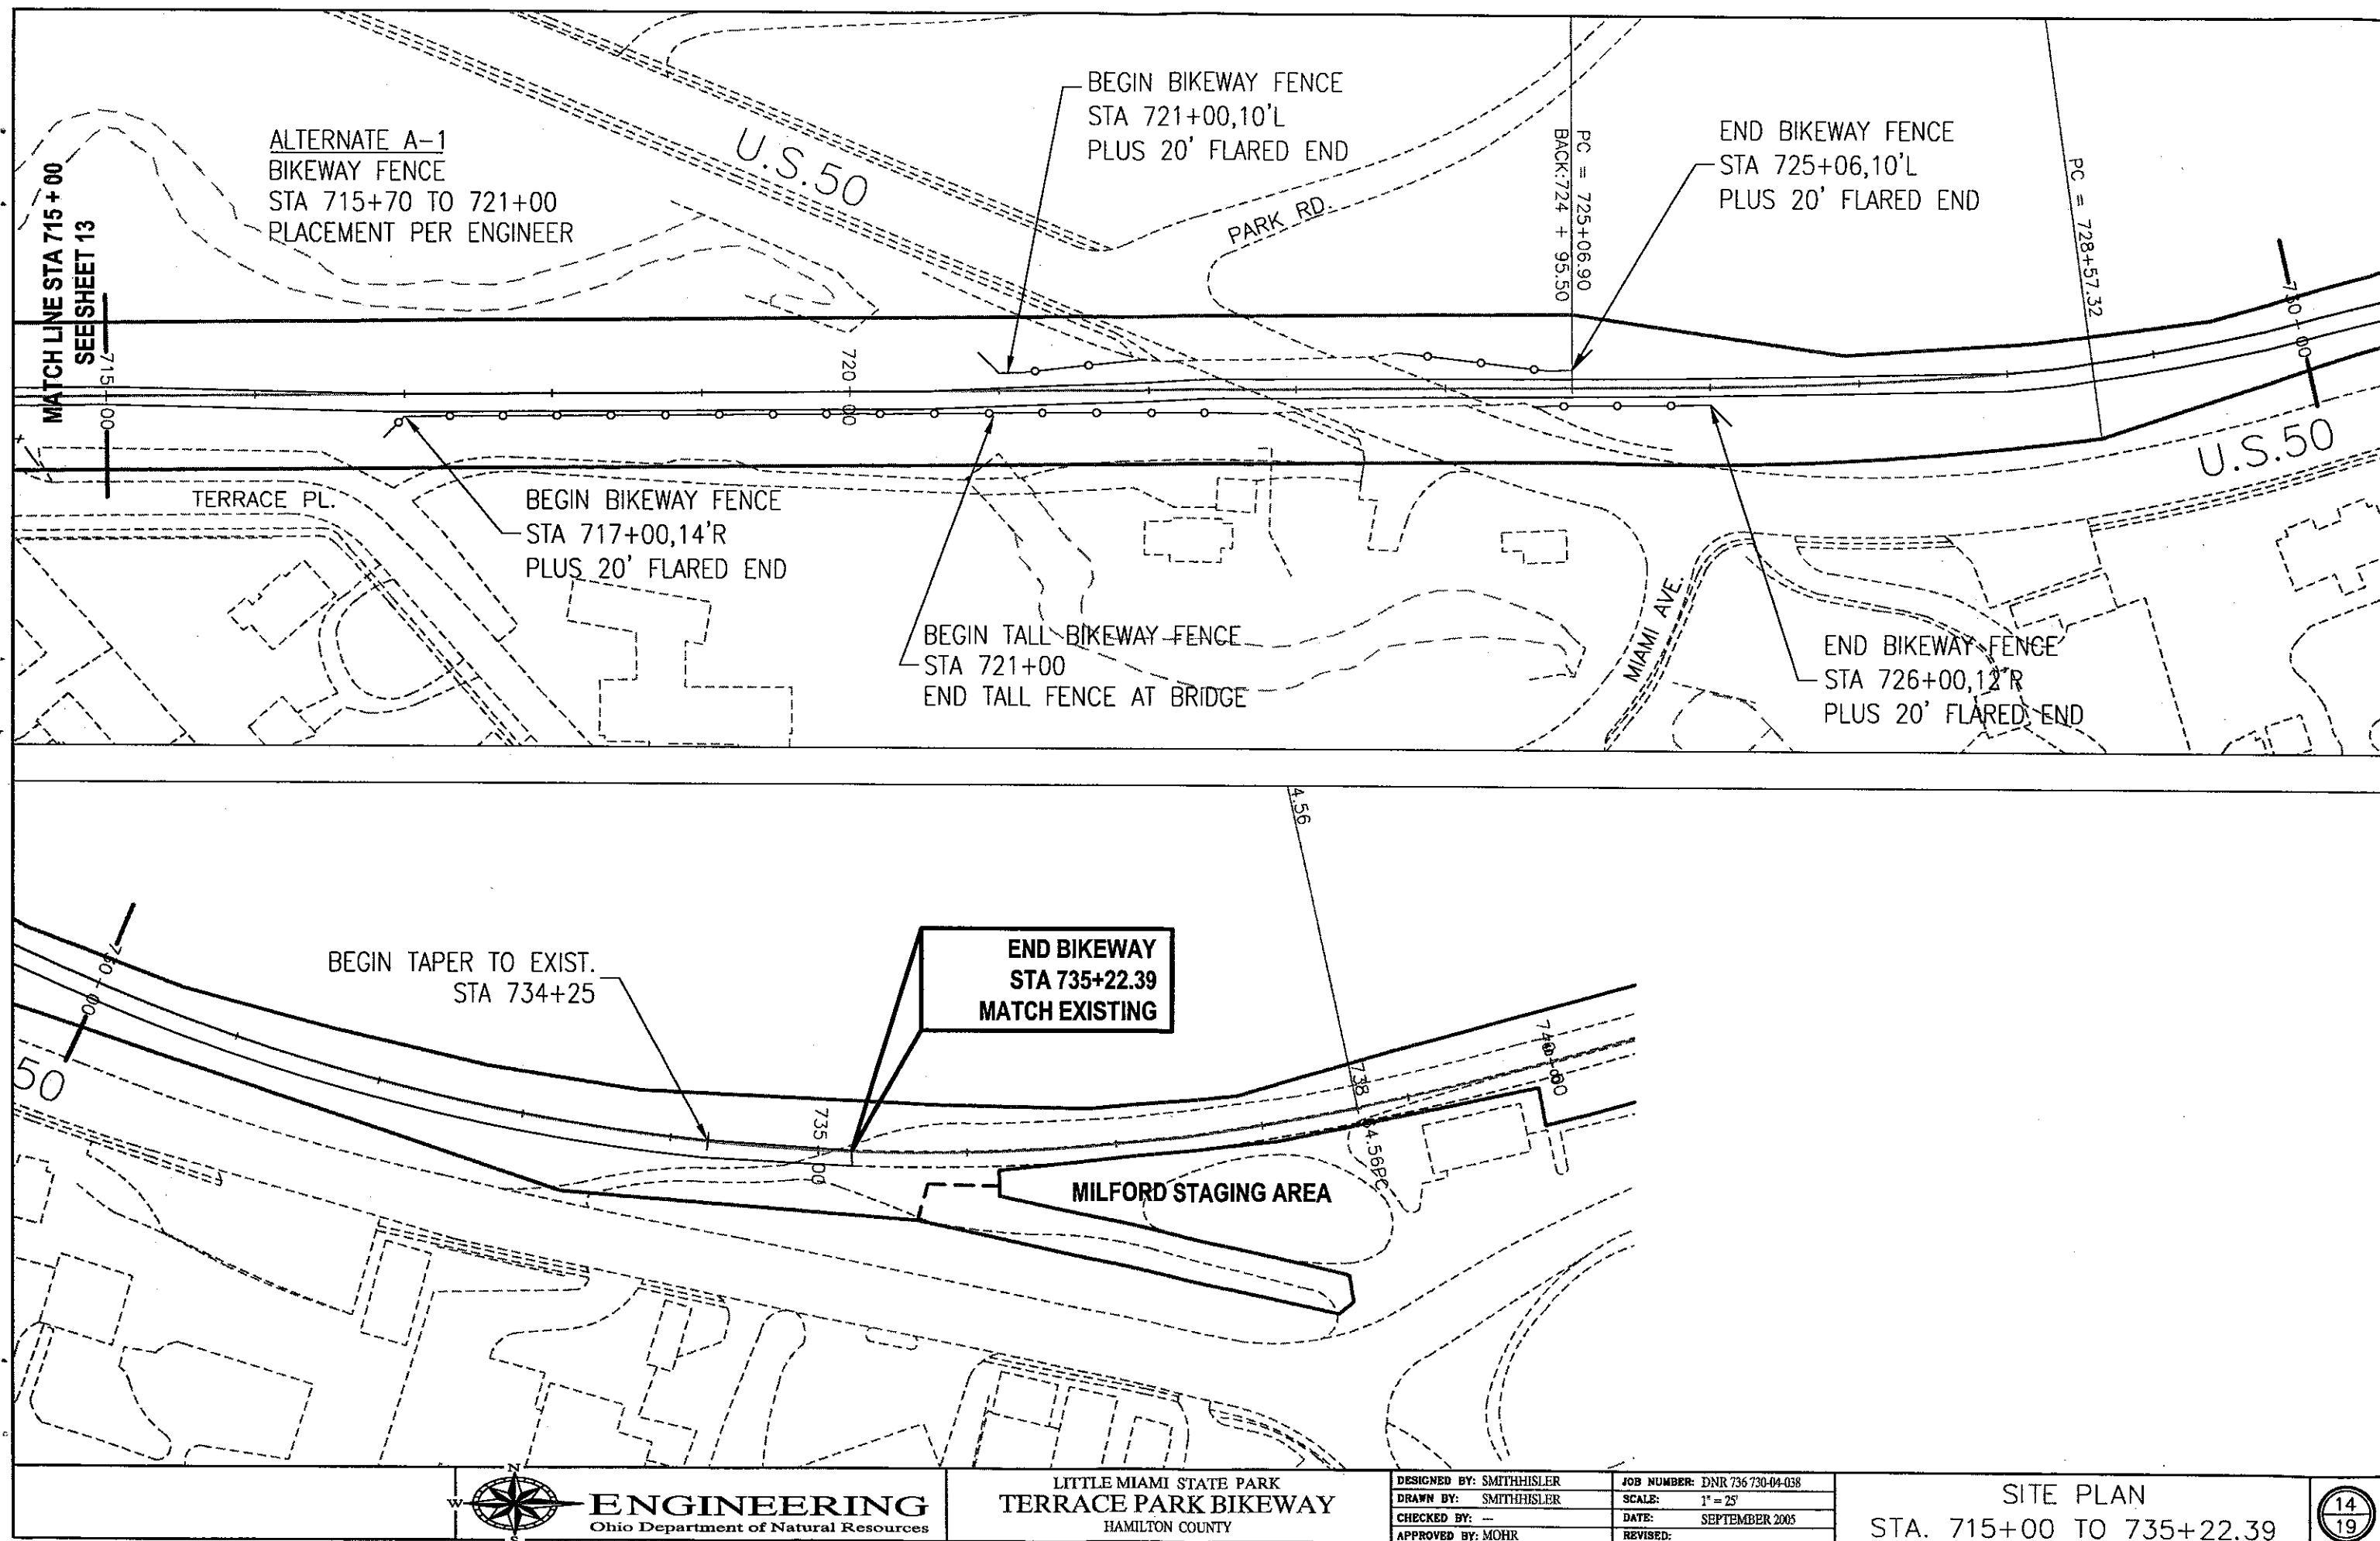

**ENGINEERING**  
Ohio Department of Natural Resources

LITTLE MIAMI STATE PARK  
**TERRACE PARK BIKEWAY**  
HAMILTON COUNTY

|                          |                                |
|--------------------------|--------------------------------|
| DESIGNED BY: SMITHHISLER | JOB NUMBER: DNR 736 730-04-038 |
| DRAWN BY: SMITHHISLER    | SCALE: 1" = 25'                |
| CHECKED BY: --           | DATE: SEPTEMBER 2005           |
| APPROVED BY: MOHR        | REVISED:                       |

**SITE PLAN**  
STA. 715+00 TO 735+22.39